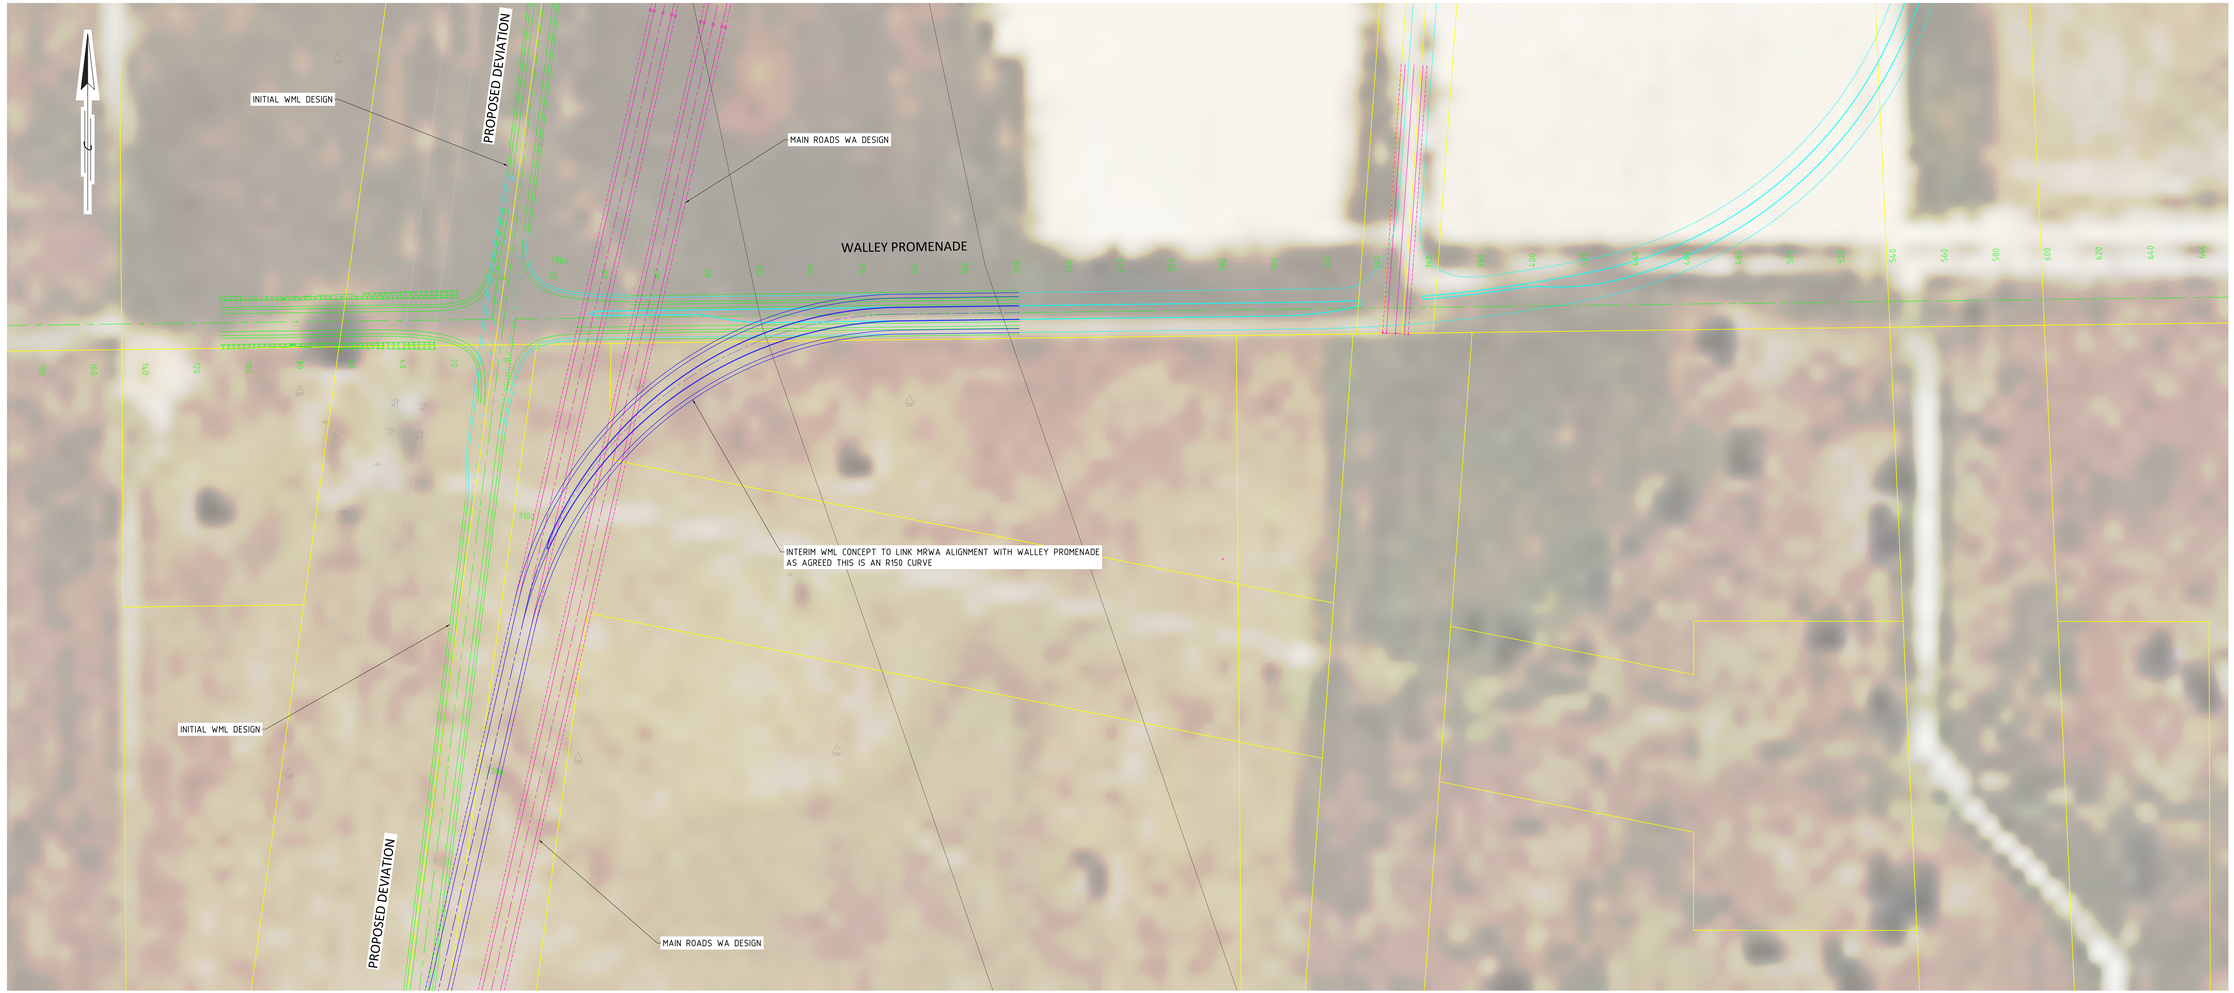

WML Consulting Engineers
Civil | Geotechnical | Structural

BUNBURY
1/61 Victoria Street
BUNBURY WA
PO Box 1011
BUNBURY WA 6231
(08) 9721 2400
(08) 9721 2500
wml.com.au

REVISIONS

Nº	DESCRIPTION	APPROVED	DATE	DRAWN
A	ISSUED FOR REVIEW	TK	16.04.2024	CH

NOTE: INDICATES SIGNATURES ON ORIGINAL ISSUE OF DRAWING OR LAST REVISION OF DRAWING

NAMES PRINTED IN FULL		DATE
DESIGNED	N. MELAE	JAN 2024
DRAWN	C. HICK	JAN 2024
VERIFIED		
APPROVED	T. KRUGER	APR 2024

CLIENT: SHIRE OF MURRAY

PROJECT: PINJARRA WESTERN DEVIATION

DRAWING TITLE: CONCEPT PLAN
SHEET 3 OF 3

THIS DRAWING SHALL BE TREATED AS PRELIMINARY AND IN NOT TO BE USED FOR CONSTRUCTION PURPOSES UNLTIL IS SIGNED AS APPROVED

DRAWING NUMBER: 10857-C1-SK-0017

REVISION: A

A1 1:500