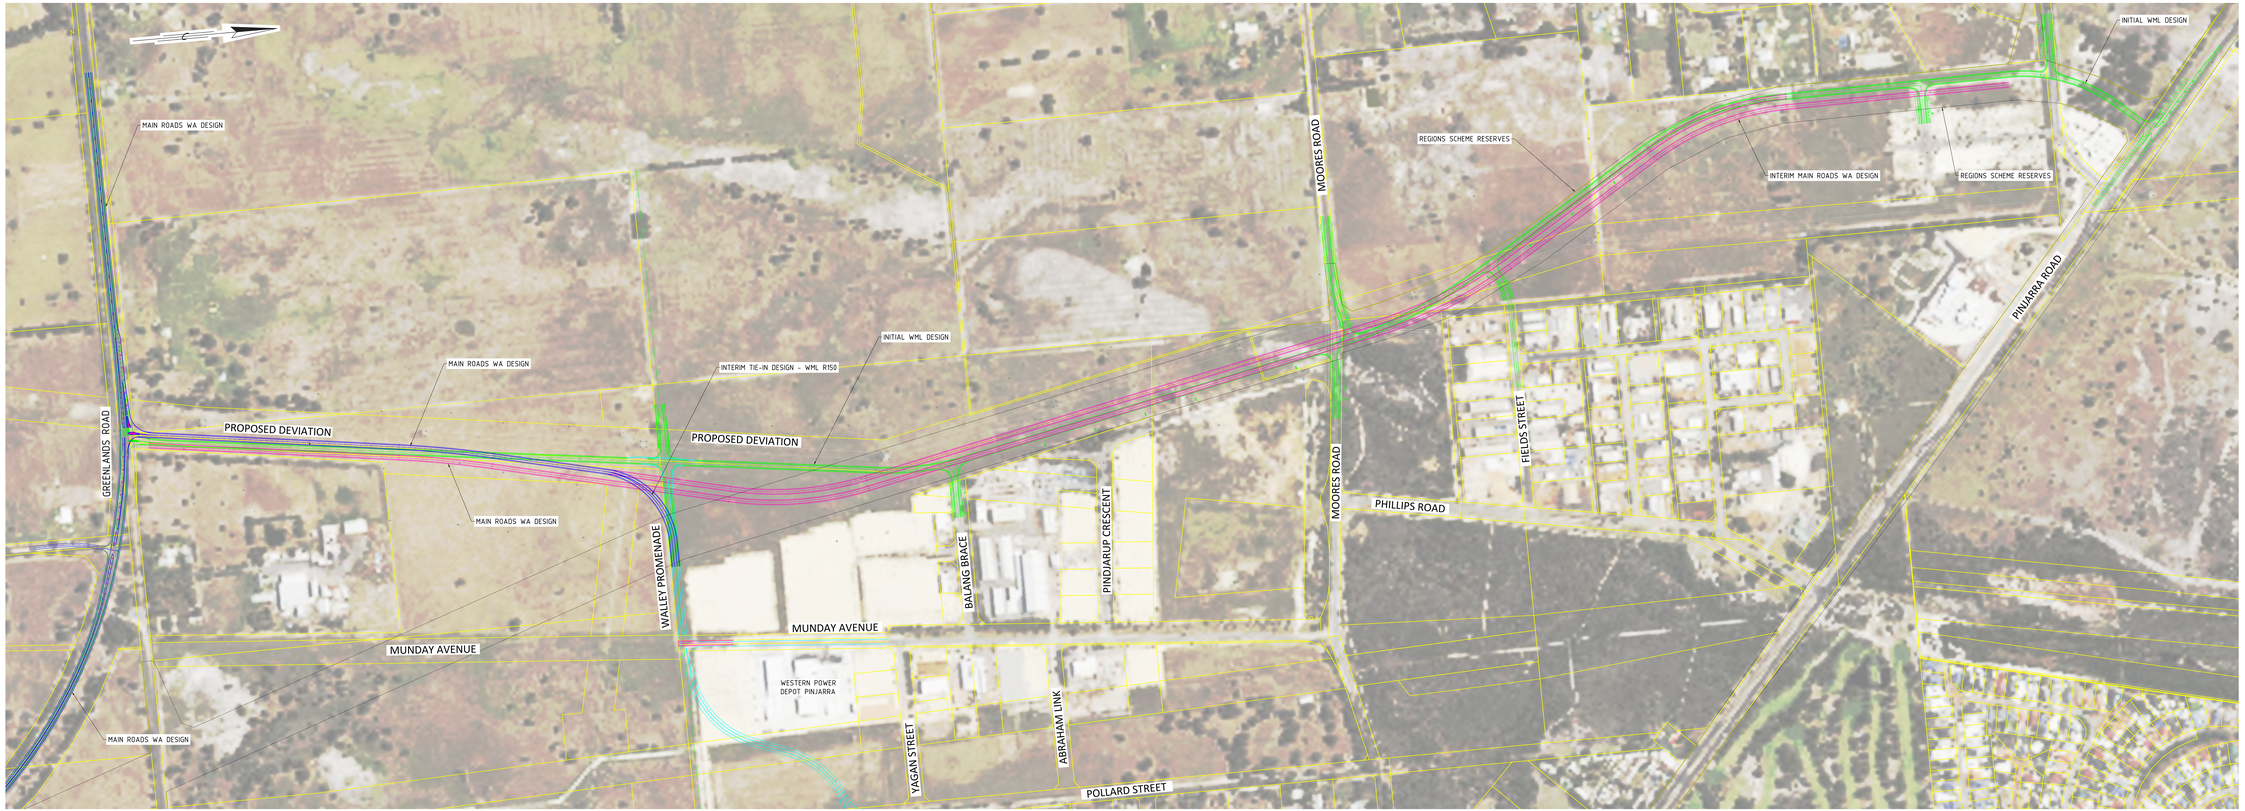

WML Consulting Engineers
Civil | Geotechnical | Structural

REVISIONS				
N°	DESCRIPTION	APPROVED	DATE	DRAWN
A	ISSUED FOR REVIEW	TK	16.04.2024	TK

NOTE - REFER TO CONTRACT DRAWINGS FOR ORIGINAL SIZE OF DRAWING
DO NOT SCALE DRAWING

NAMES PRINTED IN FULL		DATE
DESIGNED	E MELVE	JAN 2022
DRAWN	E HEA	APR 2024
CHECKED		
APPROVED	T KRUGER	APR 2024

CLIENT: SHIRE OF MURRAY
PROJECT: PINJARRA WESTERN DEVIATION

DRAWING TITLE: CONCEPT PLAN SHEET 1 OF 3

THIS DRAWING SHALL BE TREATED AS PRELIMINARY AND IS NOT TO BE USED FOR CONSTRUCTION UNLESS OTHERWISE STATED OR APPROVED

DRAWING NUMBER: 10857-C1-SK-0015 REVISION: A

SCALE: 1:5000 A1